


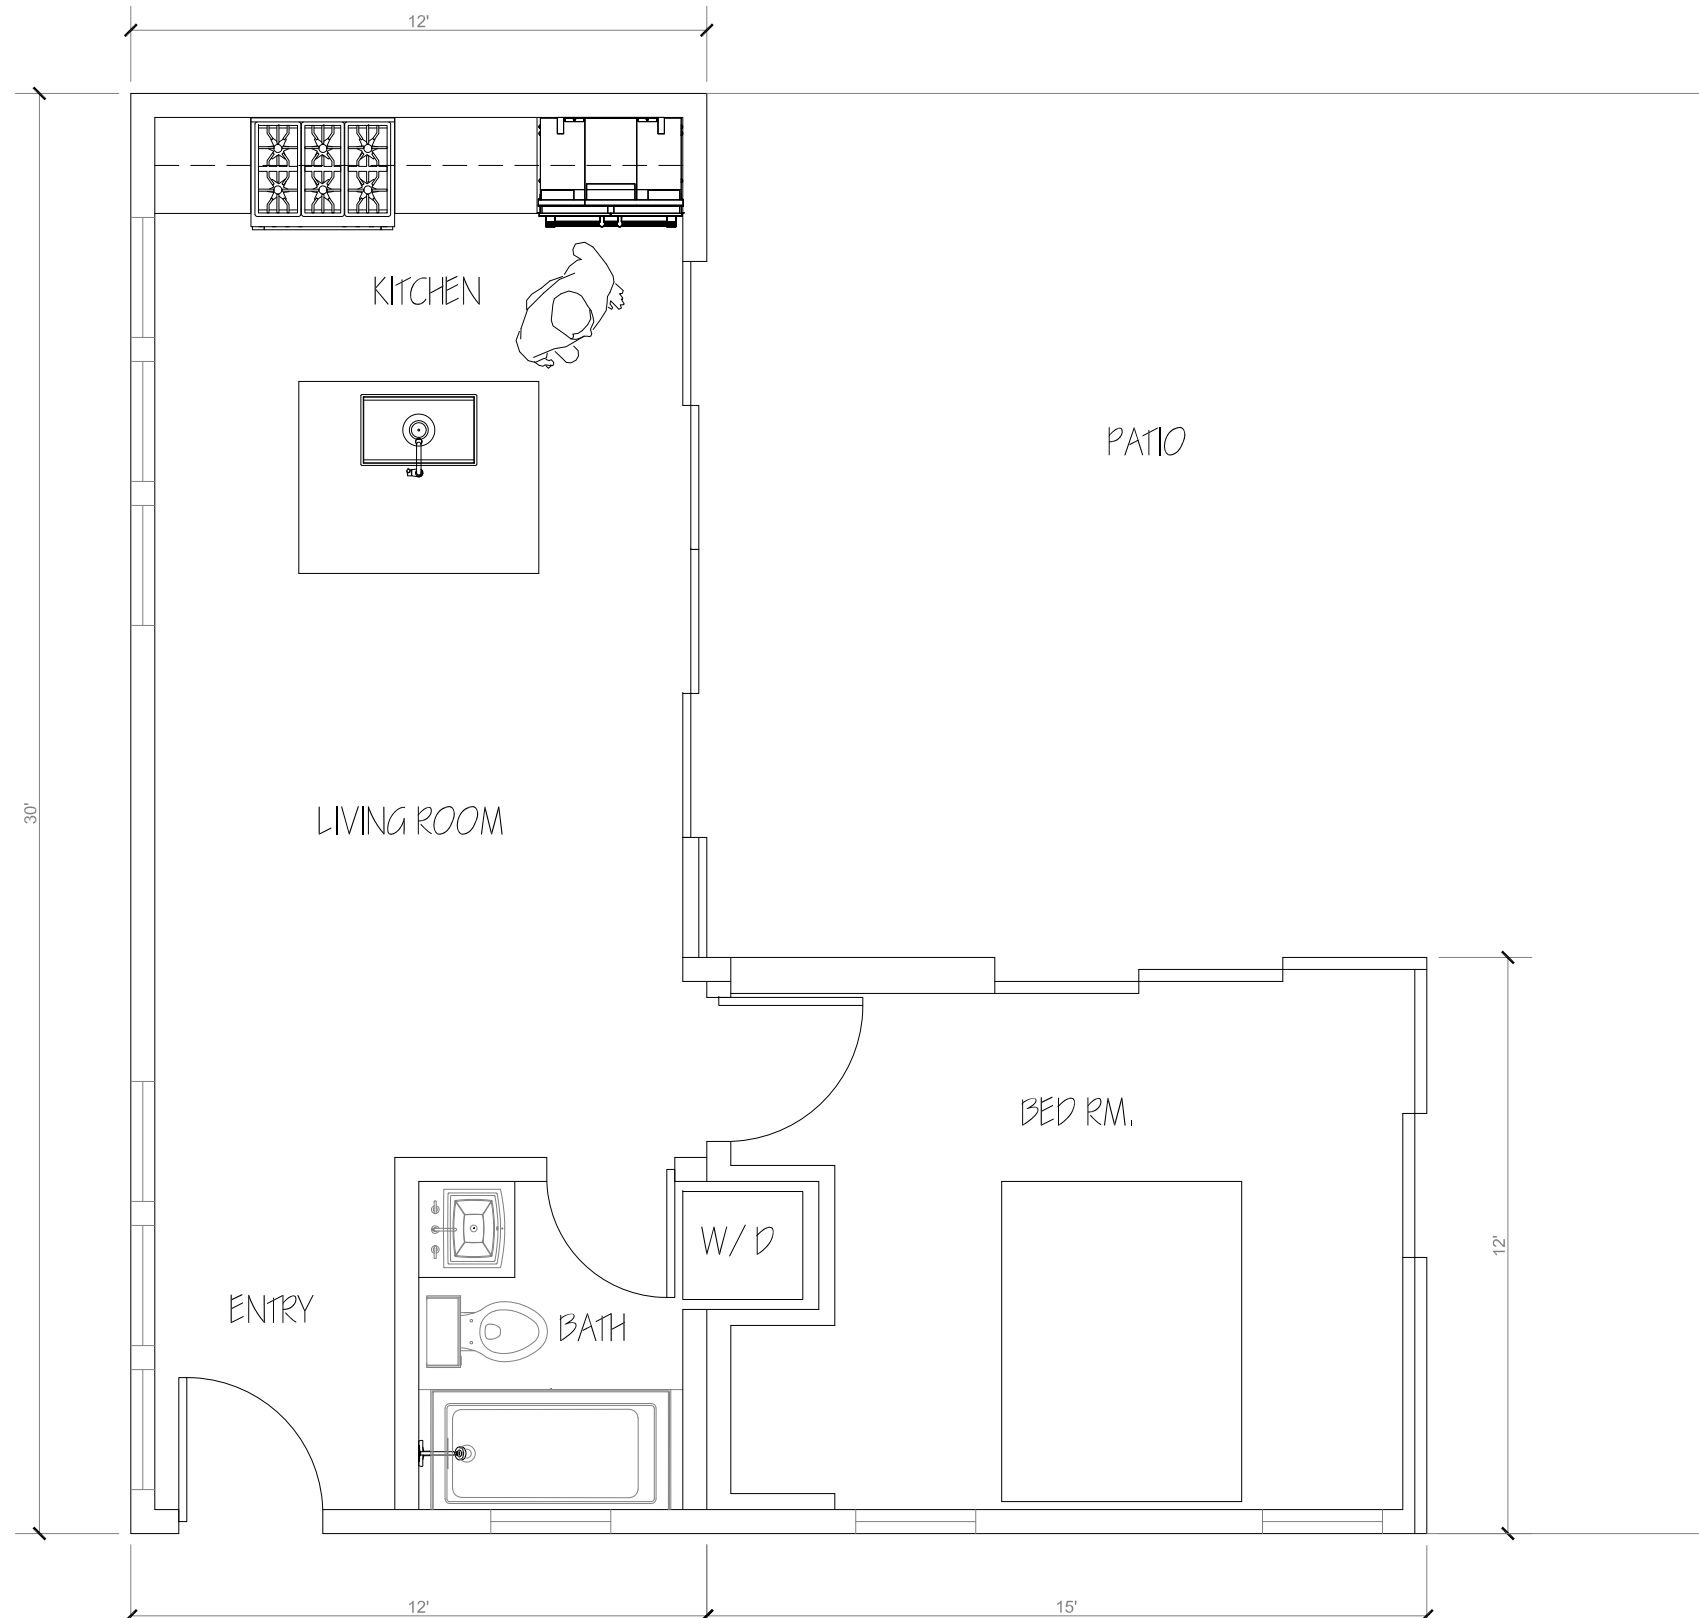

Design plans are not provided for architectural or engineering use. This rendering is an artistic interpretation of the general appearance of the room. It is not intended to be a precise depiction. Design plans are provided for the fair use by the client or his/her agent in completing the project as listed within this contract.



LESLIE ANN INTERIOR DESIGN

Leslie Ann Interior Design

215 SANTA CLARA AVE., SUITE A
REDWOOD CITY, CA 94061
(650) 346-0566 email: leslie@lesleannid.com
www.lesleannid.com

ADU - FLOOR PLAN (1)

DRAWING APPROVED BY:

Date: 11.14.2024

Scale: 1/4" = 1'0"

Revised: 11.18.2024

Drawn By: LAH